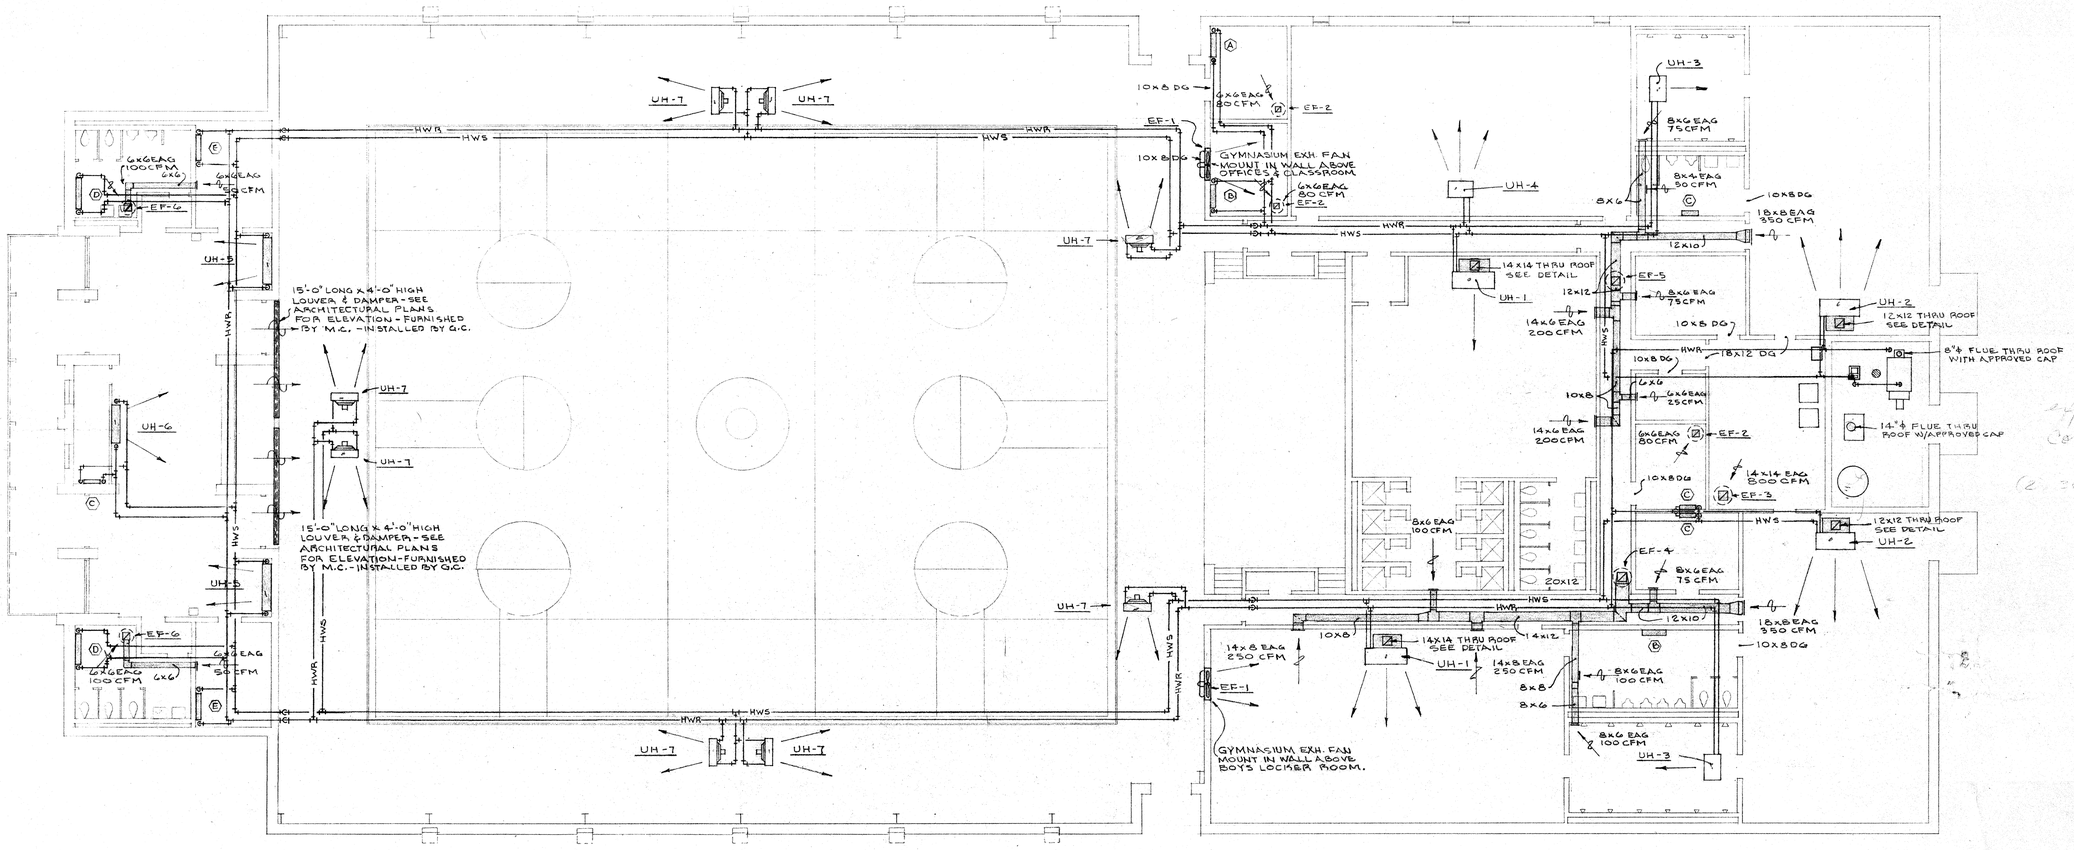

FLOOR PLAN — MECHANICAL

SCALE 1/8" = 1'-0"

ROBERT LEE HALL & ASSOCIATES ARCHITECTS A.I.A.	BEN R. WALLER, JR. LEWIS A. ELLIS RICHARD MOLENAAR	DRAWN BY	COMM. NO.
3355 POPLAR AVENUE MEMPHIS, TENNESSEE	124 CAMP ST., SUITE 206 NEW ORLEANS, LOUISIANA	CHECKED BY	SHEET M-1
		DATE	OF