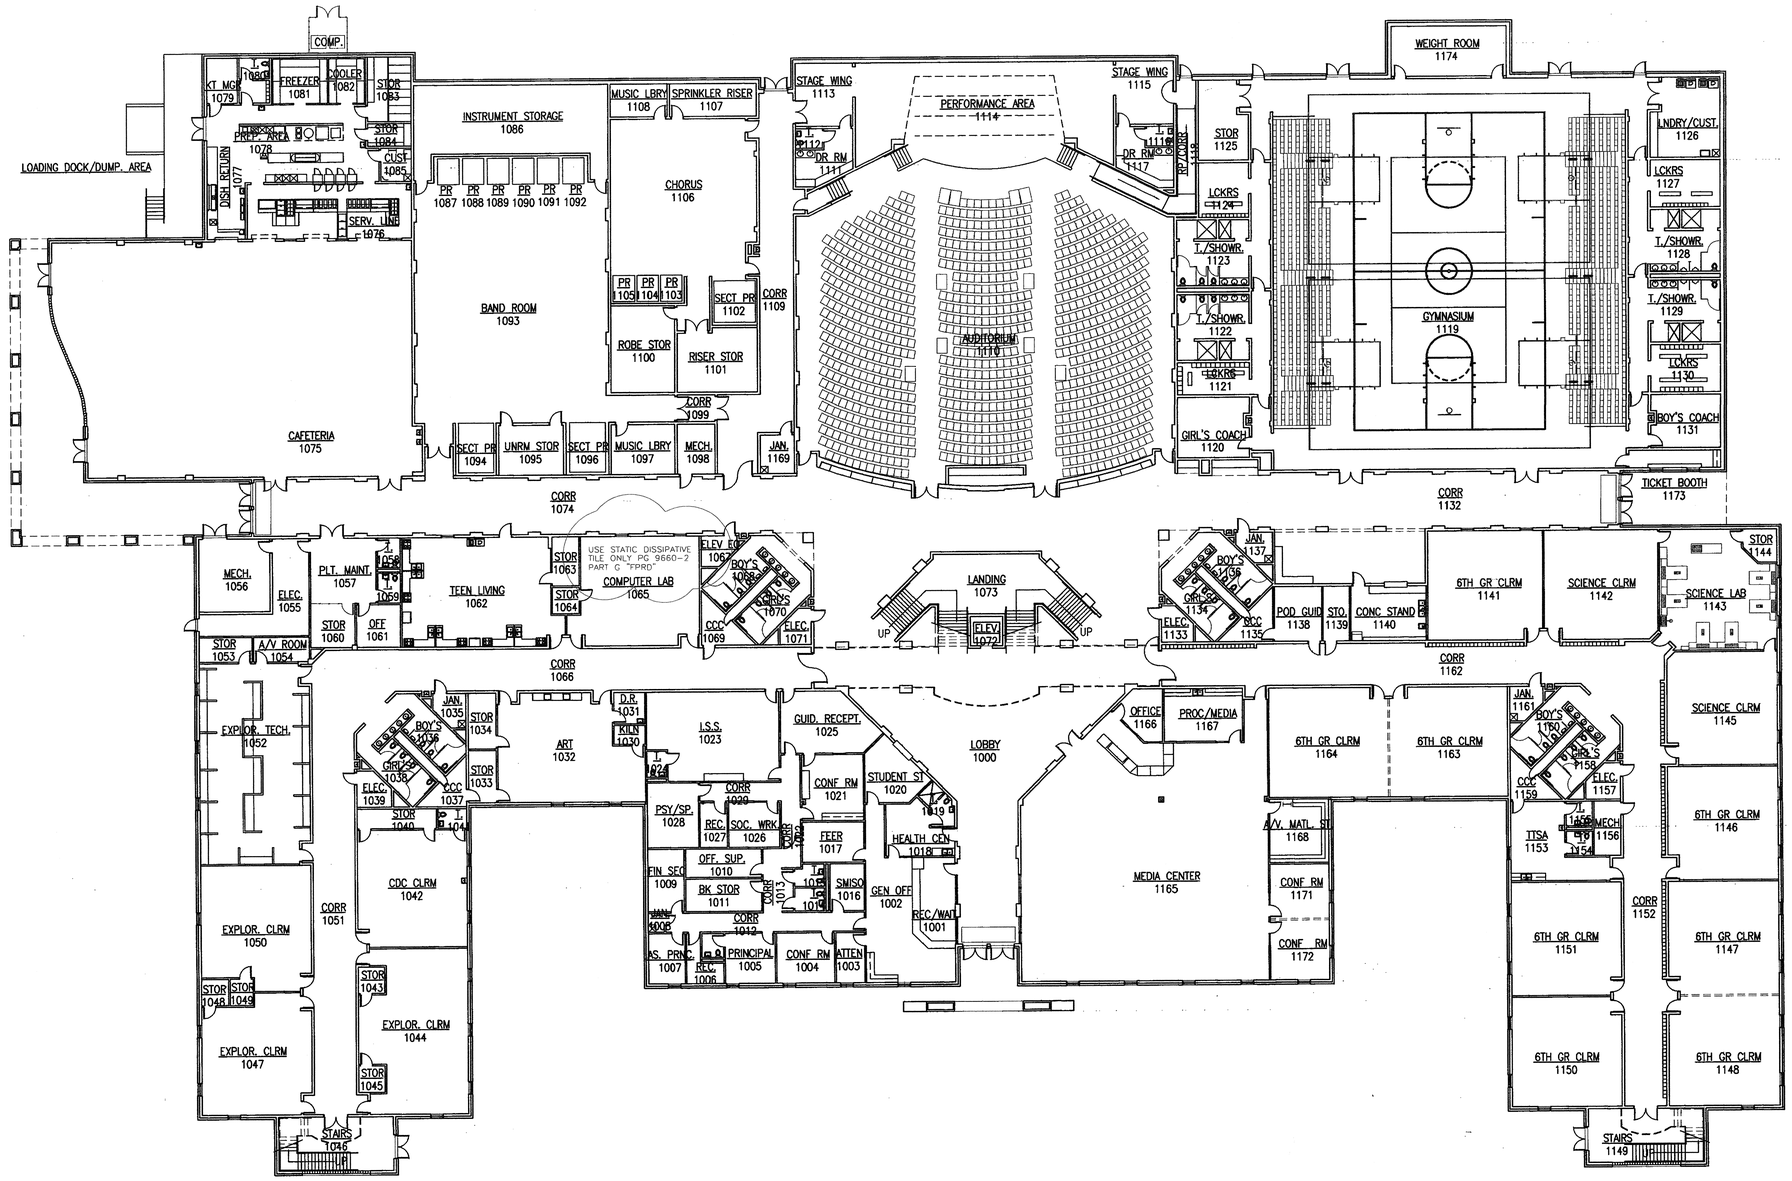

1 A0.0 OVERALL FIRST FLOOR PLAN
SCALE: 1/16" = 1'0"

NORTH

FLEMING ASSOCIATES
ARCHITECTS PLANNERS INTERIOR DESIGNERS
PROFESSIONAL CORPORATION
FLEMING NAMIE WITT GIBSON WALKER
5124 POPLAR AVENUE
SUITE 106
MEMPHIS
TENNESSEE 38117
901.767.3924 OFF
901.767.7136 FAX
WWW.FLEMINGARCHITECTS.COM

COPYRIGHT - FLEMING ASSOCIATES ARCHITECTS, P.C., 2000. THIS DOCUMENT IS PROPRIETARY TO FAA, P.C. AND MAY NOT BE USED, COPIED OR DUPLICATED WITHOUT PRIOR WRITTEN CONSENT.

NEW WHITEHAVEN AREA MIDDLE SCHOOL

Raines Road @ I-55
Memphis, Tennessee

RECORD DOCUMENTS 2-14-03
FINAL PROJECT RECO

BENJAMIN A. WITT
REGISTERED ARCHITECT
No. 02931
STATE OF TENNESSEE

REVISIONS

DATE	NO.

PROJECT NUMBER
360399B
DATE OF ORIGINAL ISSUE
SEPTEMBER 21, 2000
SHEET NUMBER
A0.0

OVERALL FIRST FLOOR PLAN